



GATED COMMUNITY- ZONAL PLAN

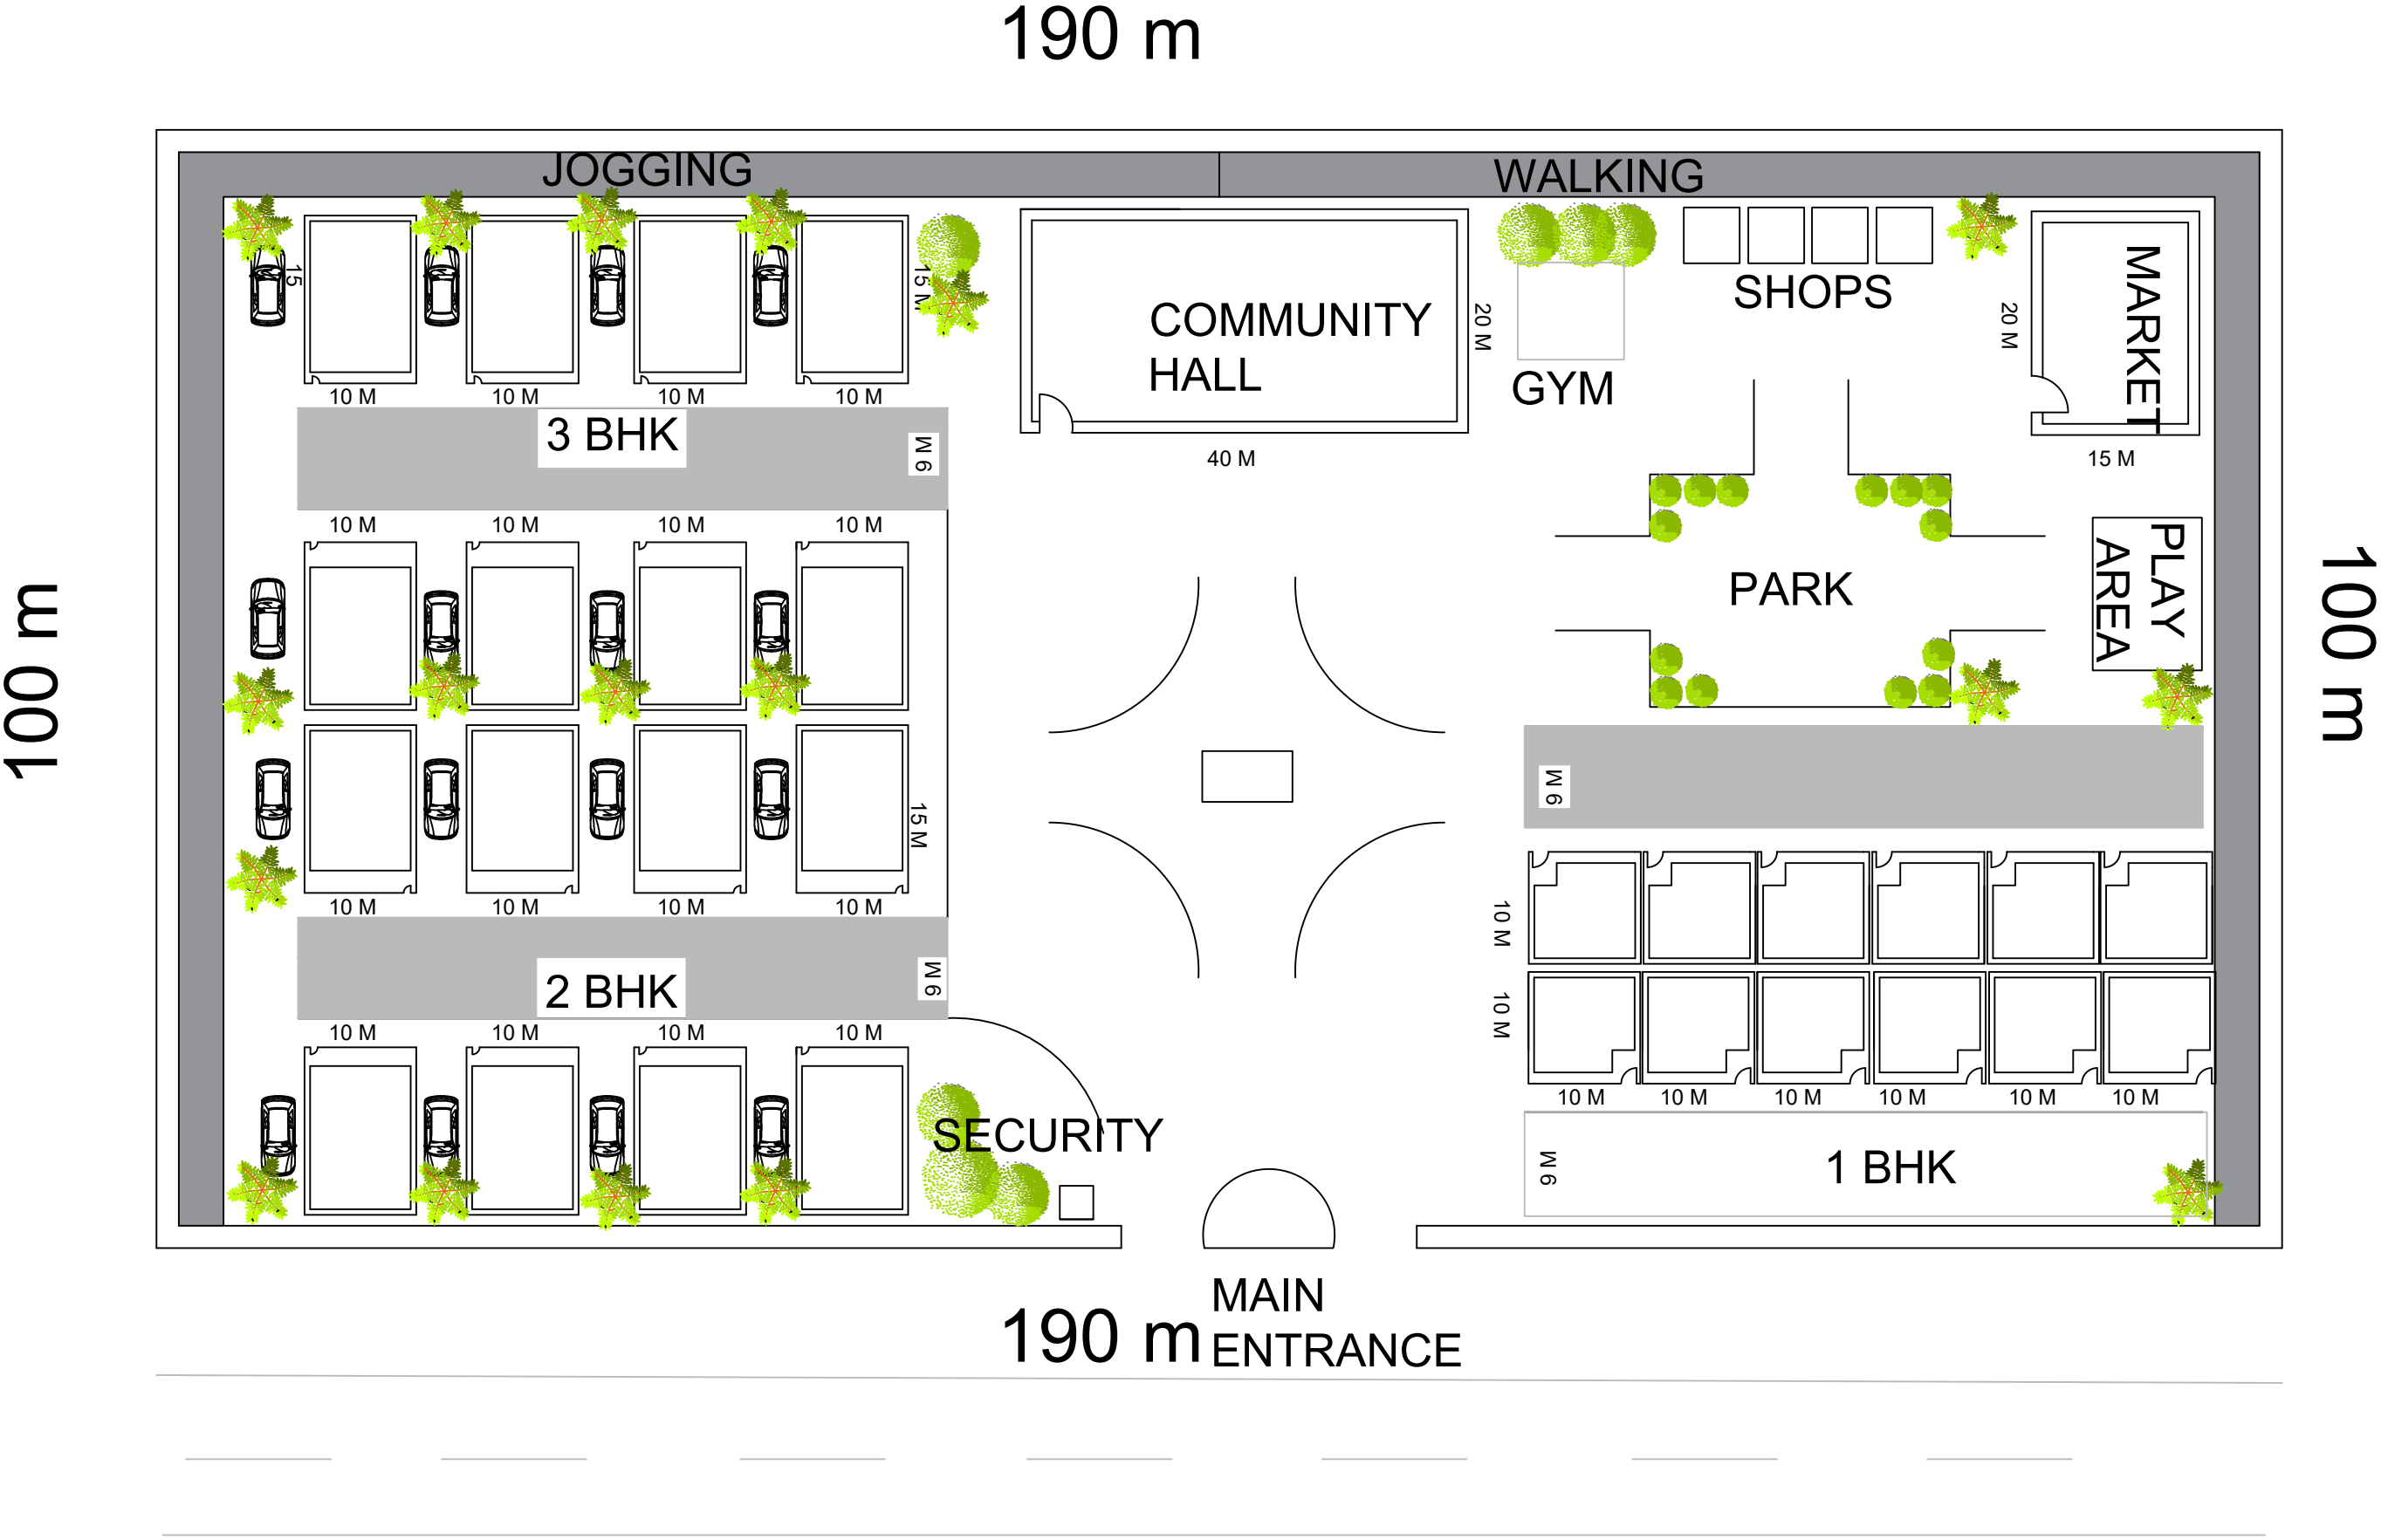


NAME : W.USHA PRIYA
PROJECT : GATED COMMUNITY - ZONAL PLAN

1 BHK - DETAIL PLAN


SITE PLAN

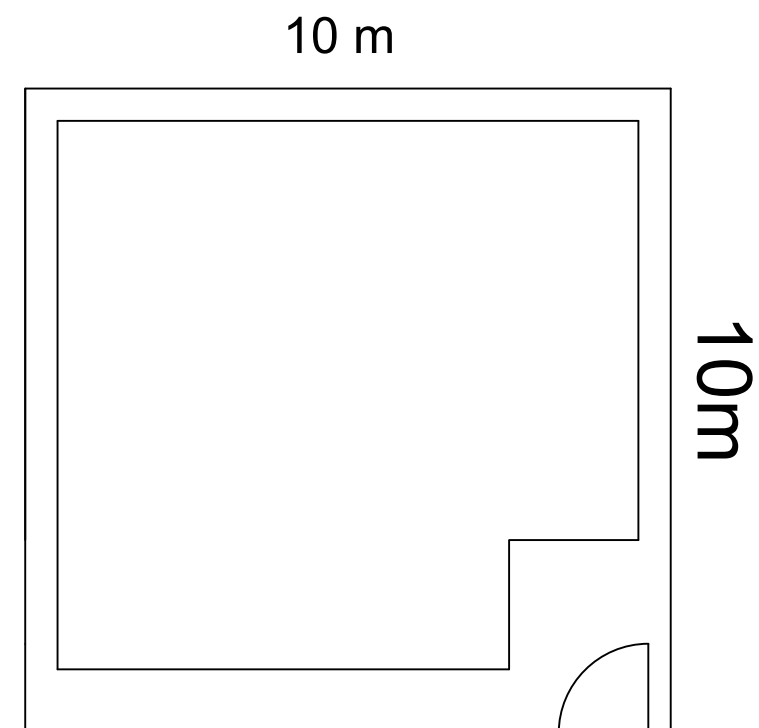


FRONT ELEVATION

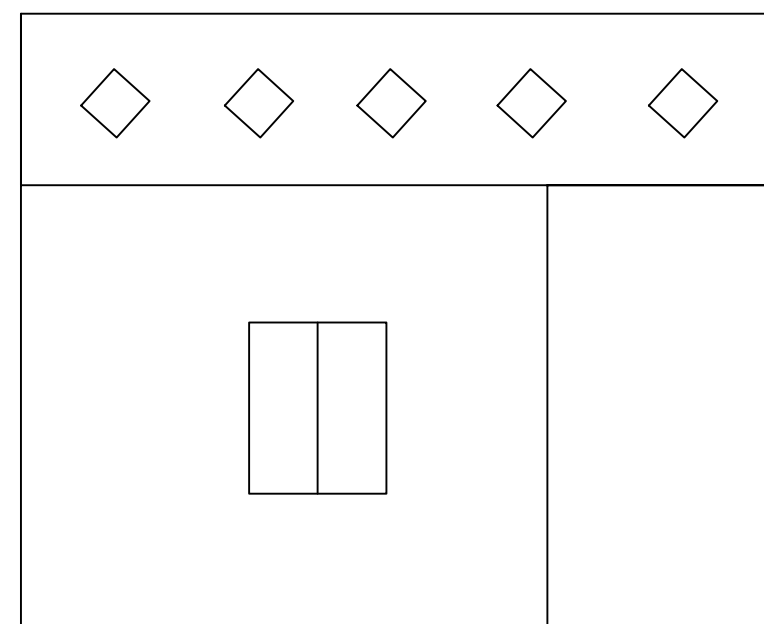

PLAN

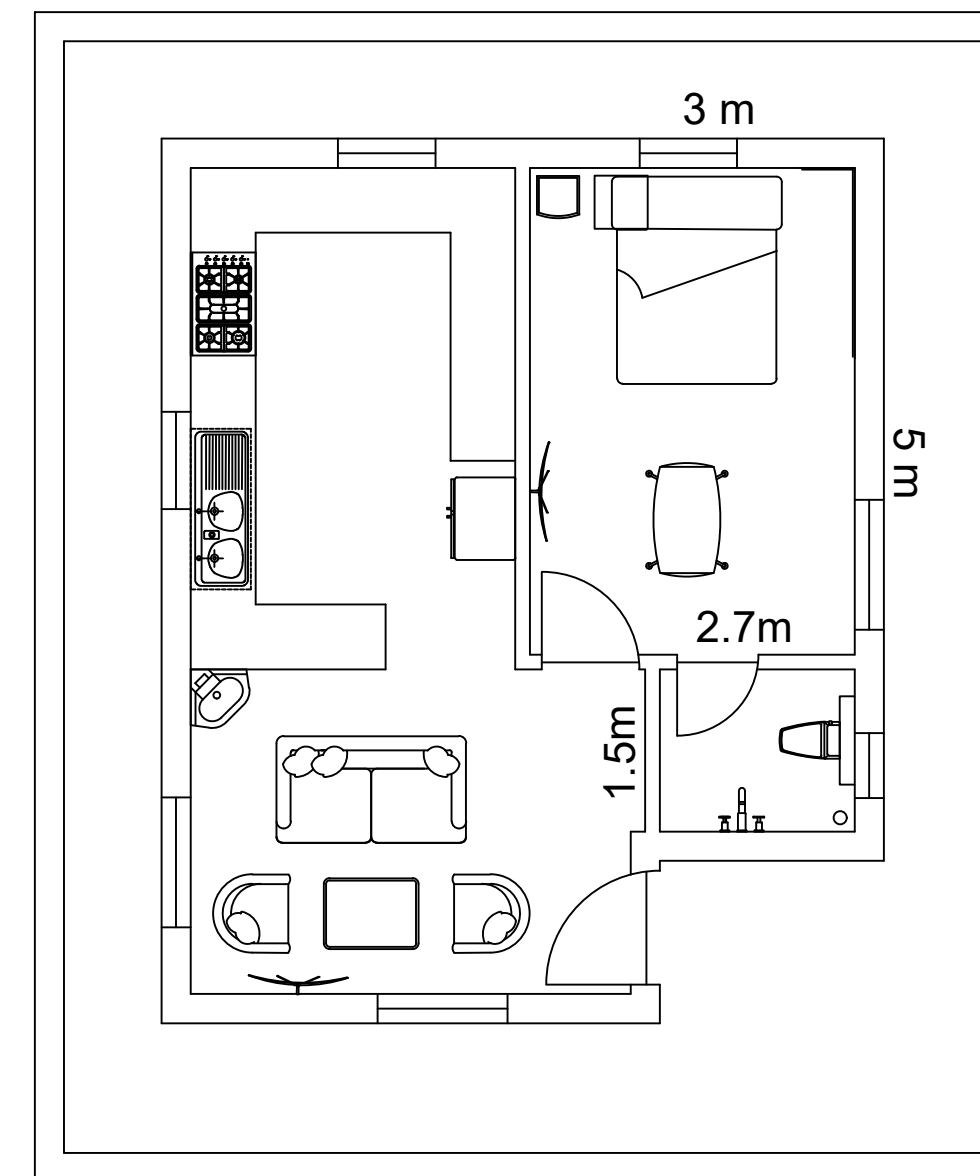

section

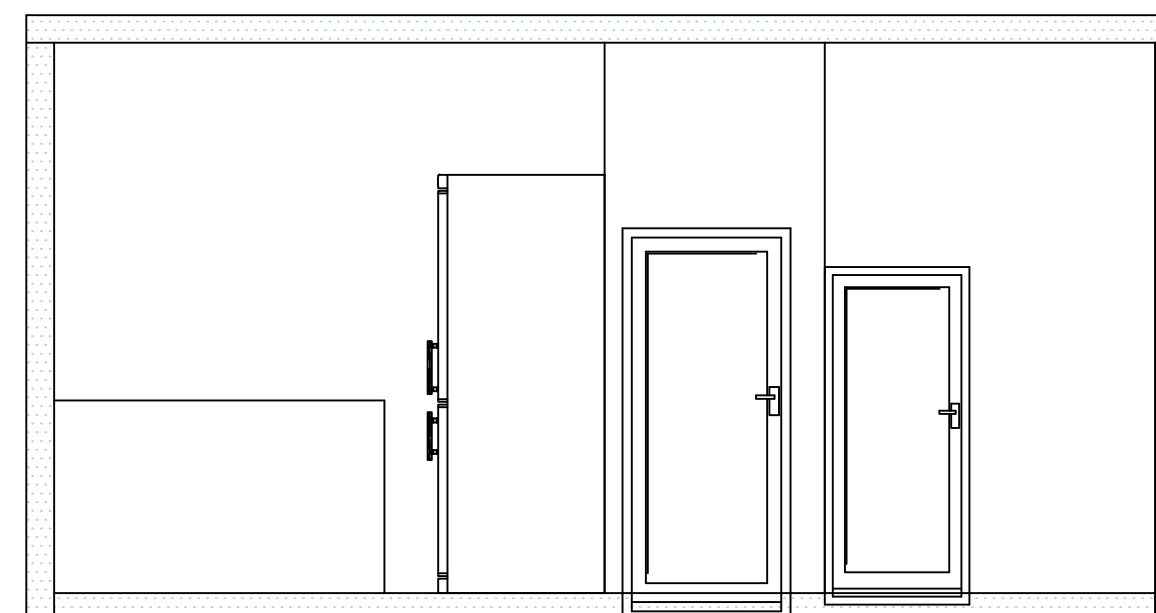


NAME : W.USHA PRIYA


PROJECT : 1 BHK -SITE,FLOOR PLAN, FRONT ELEVATION,SECTION

2 BHK - DETAIL PLAN


PLAN

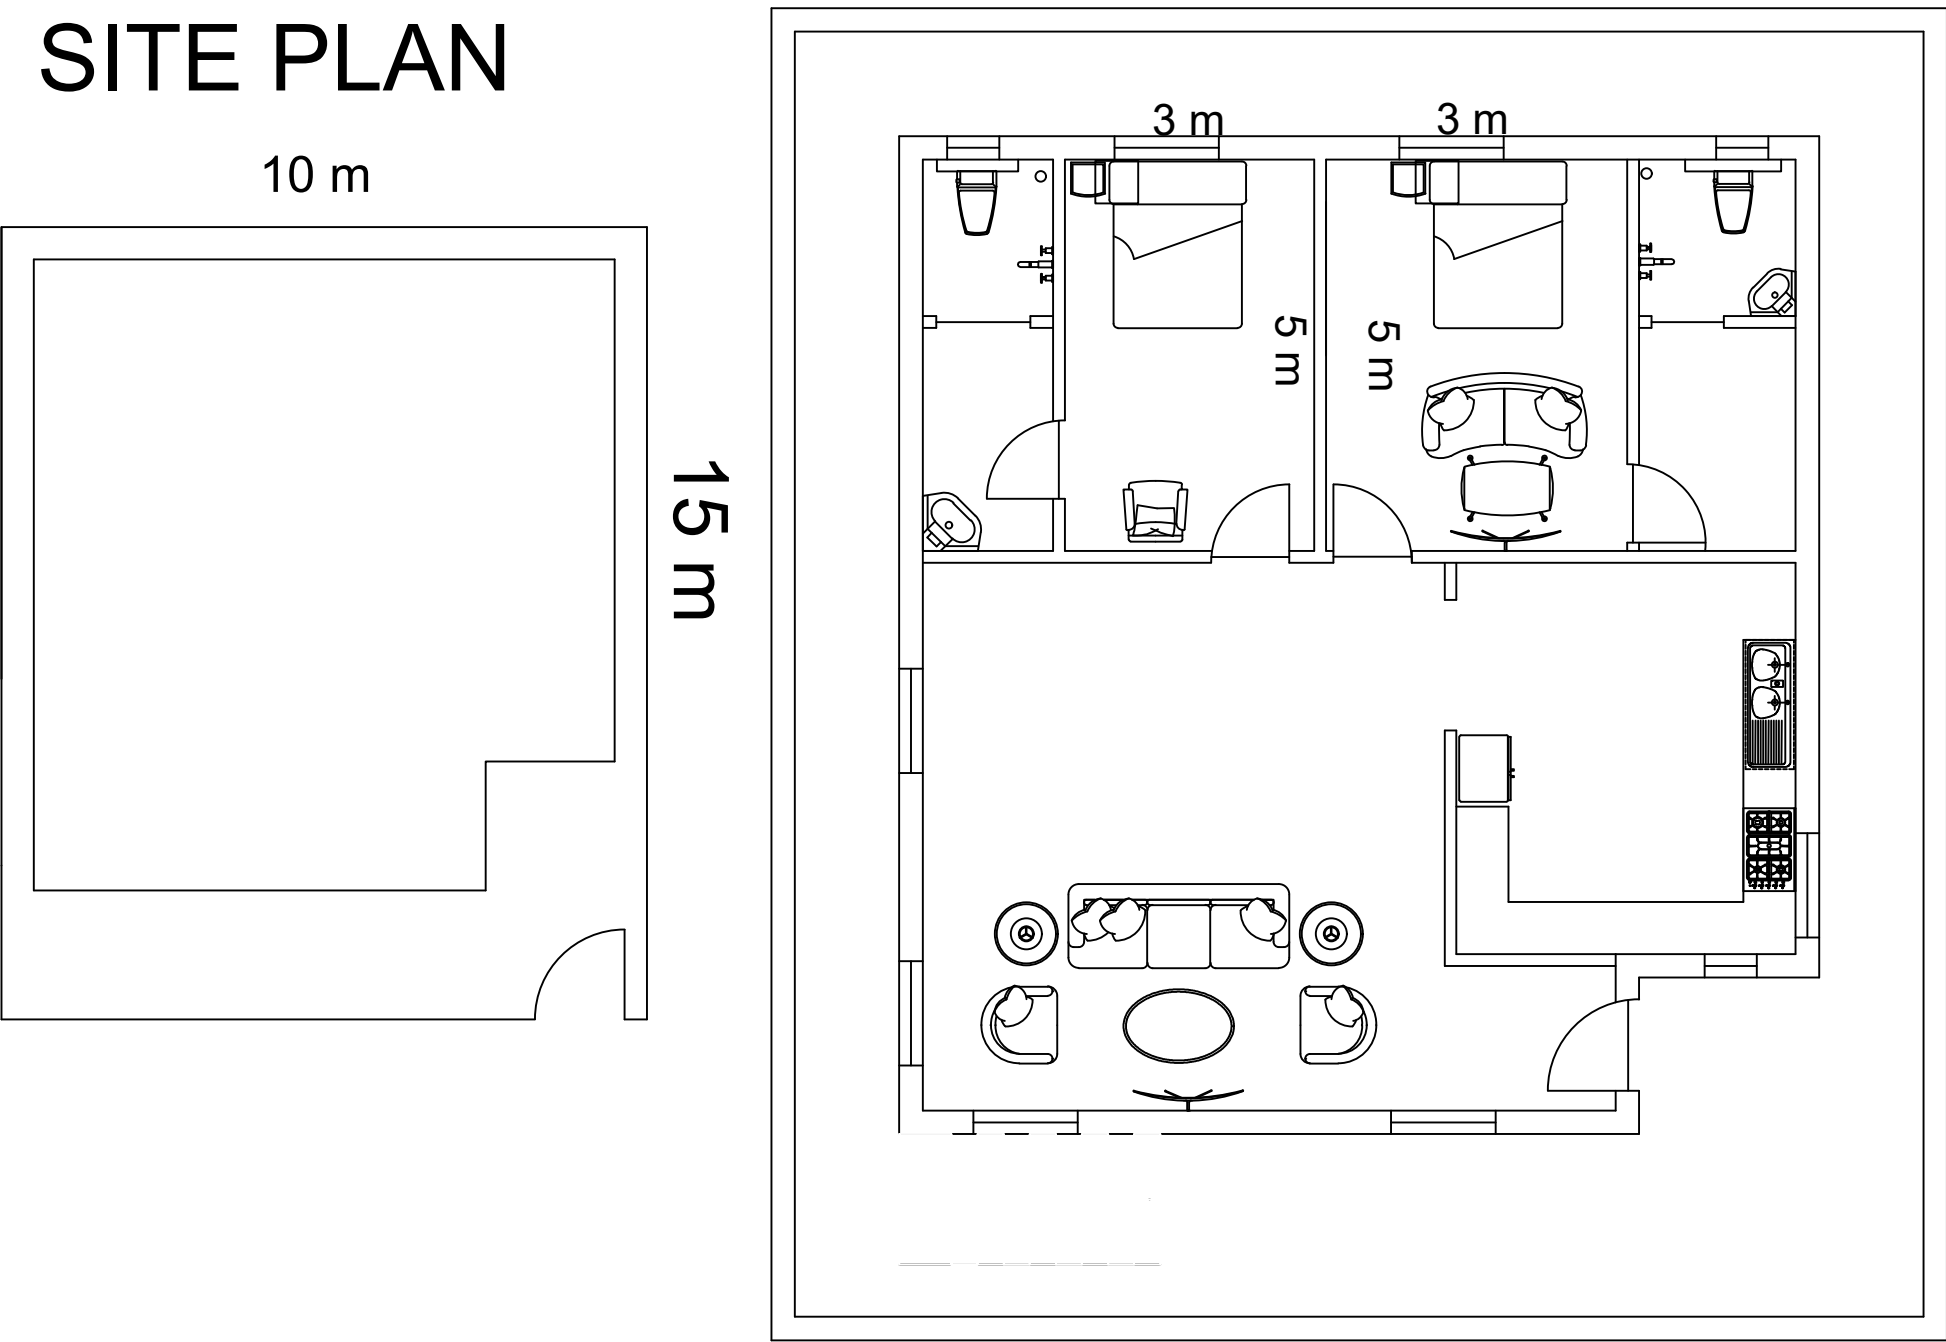

section

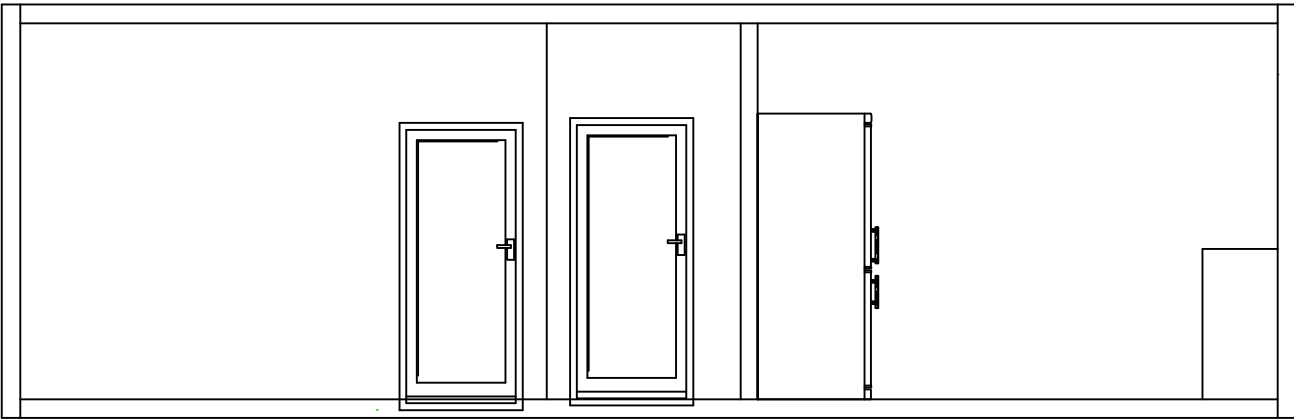


FRONT ELEVATION

 


NAME : W.USHA PRIYA
PROJECT : 2 BHK - SITE ,FLOOR PLAN ,SECTION,FRONT ELEVATION

SITE PLAN


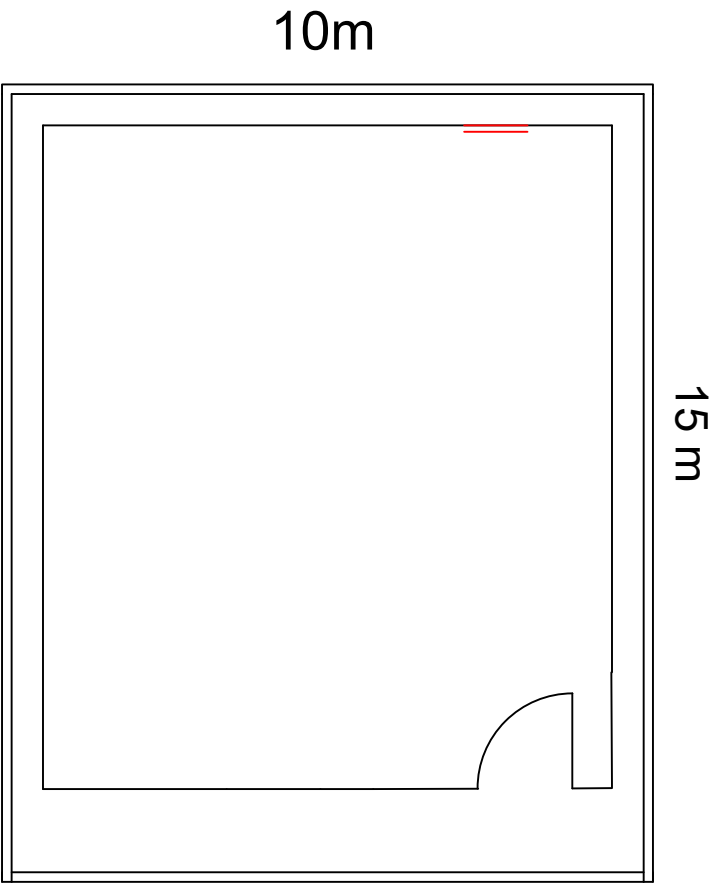


3 BHK - DUPLEX PLAN

FRONT ELEVATION

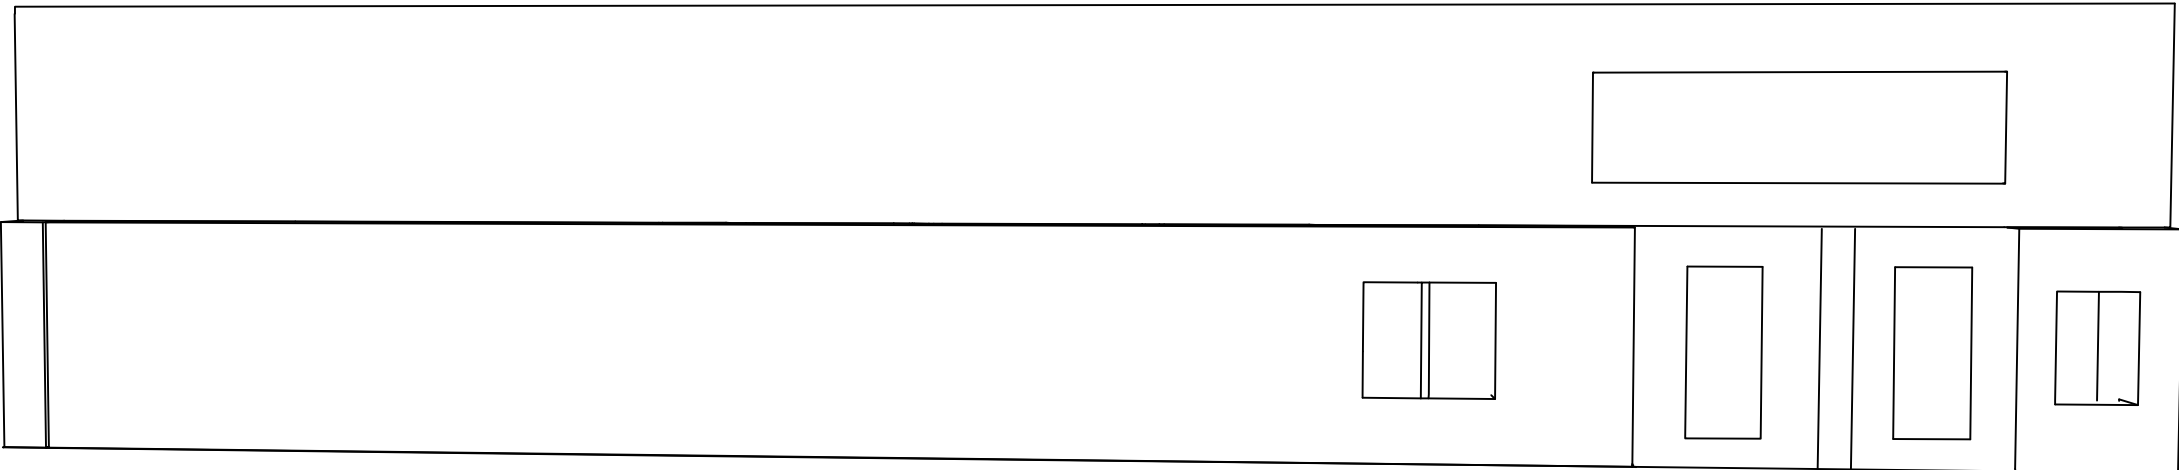


G+1 PLAN

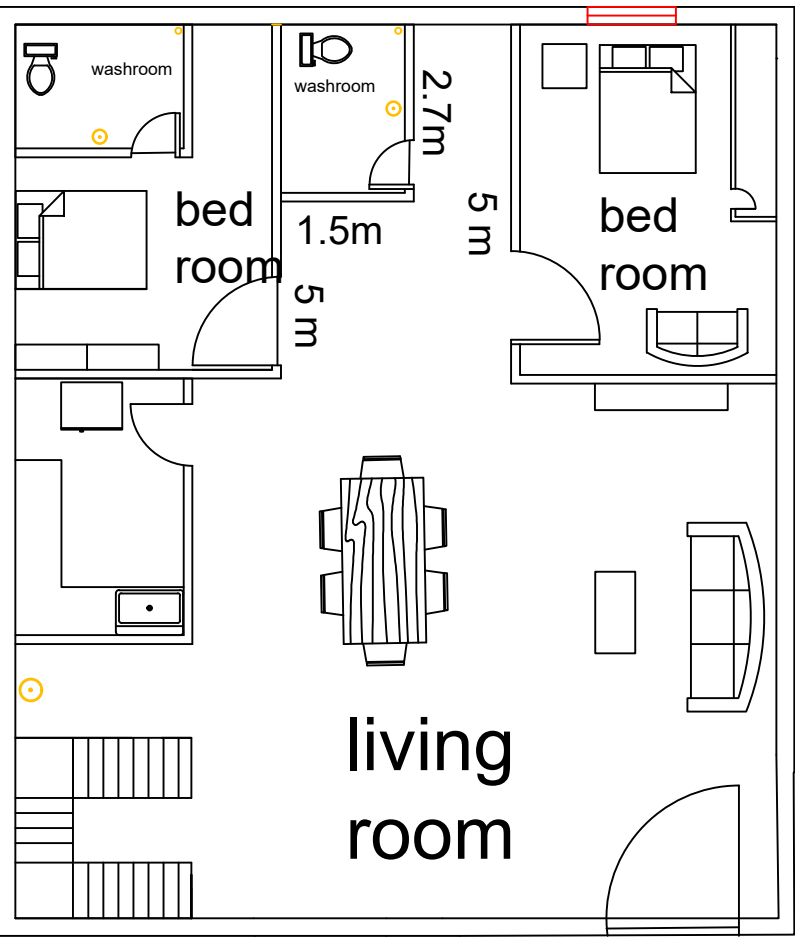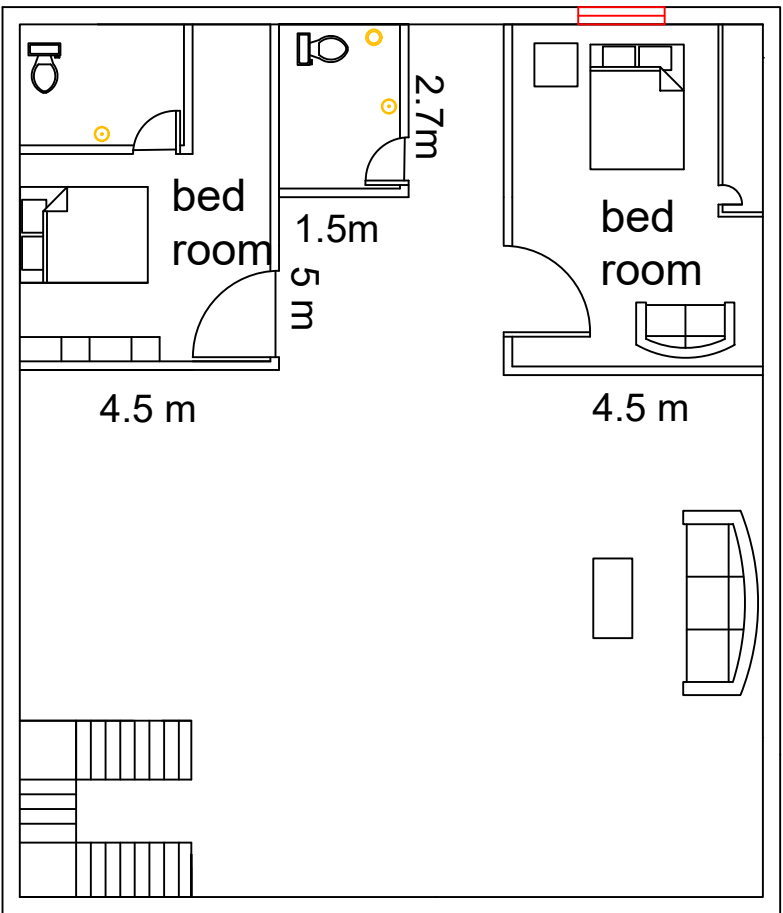


GROUND FLOOR

SECTION

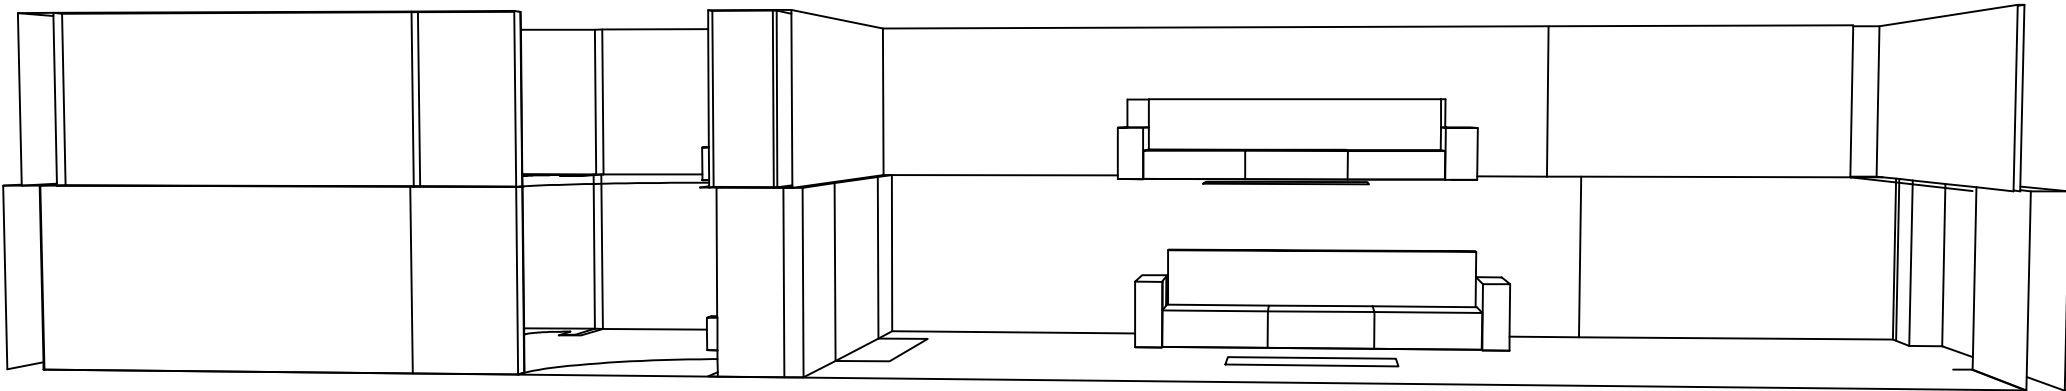


NAME : W.USHA PRIYA
PROJECT:DUPLEX-SITE ,G,G+1 FLOOR PLAN,SECTION,FRONT ELE

CONCEPTUAL PLAN

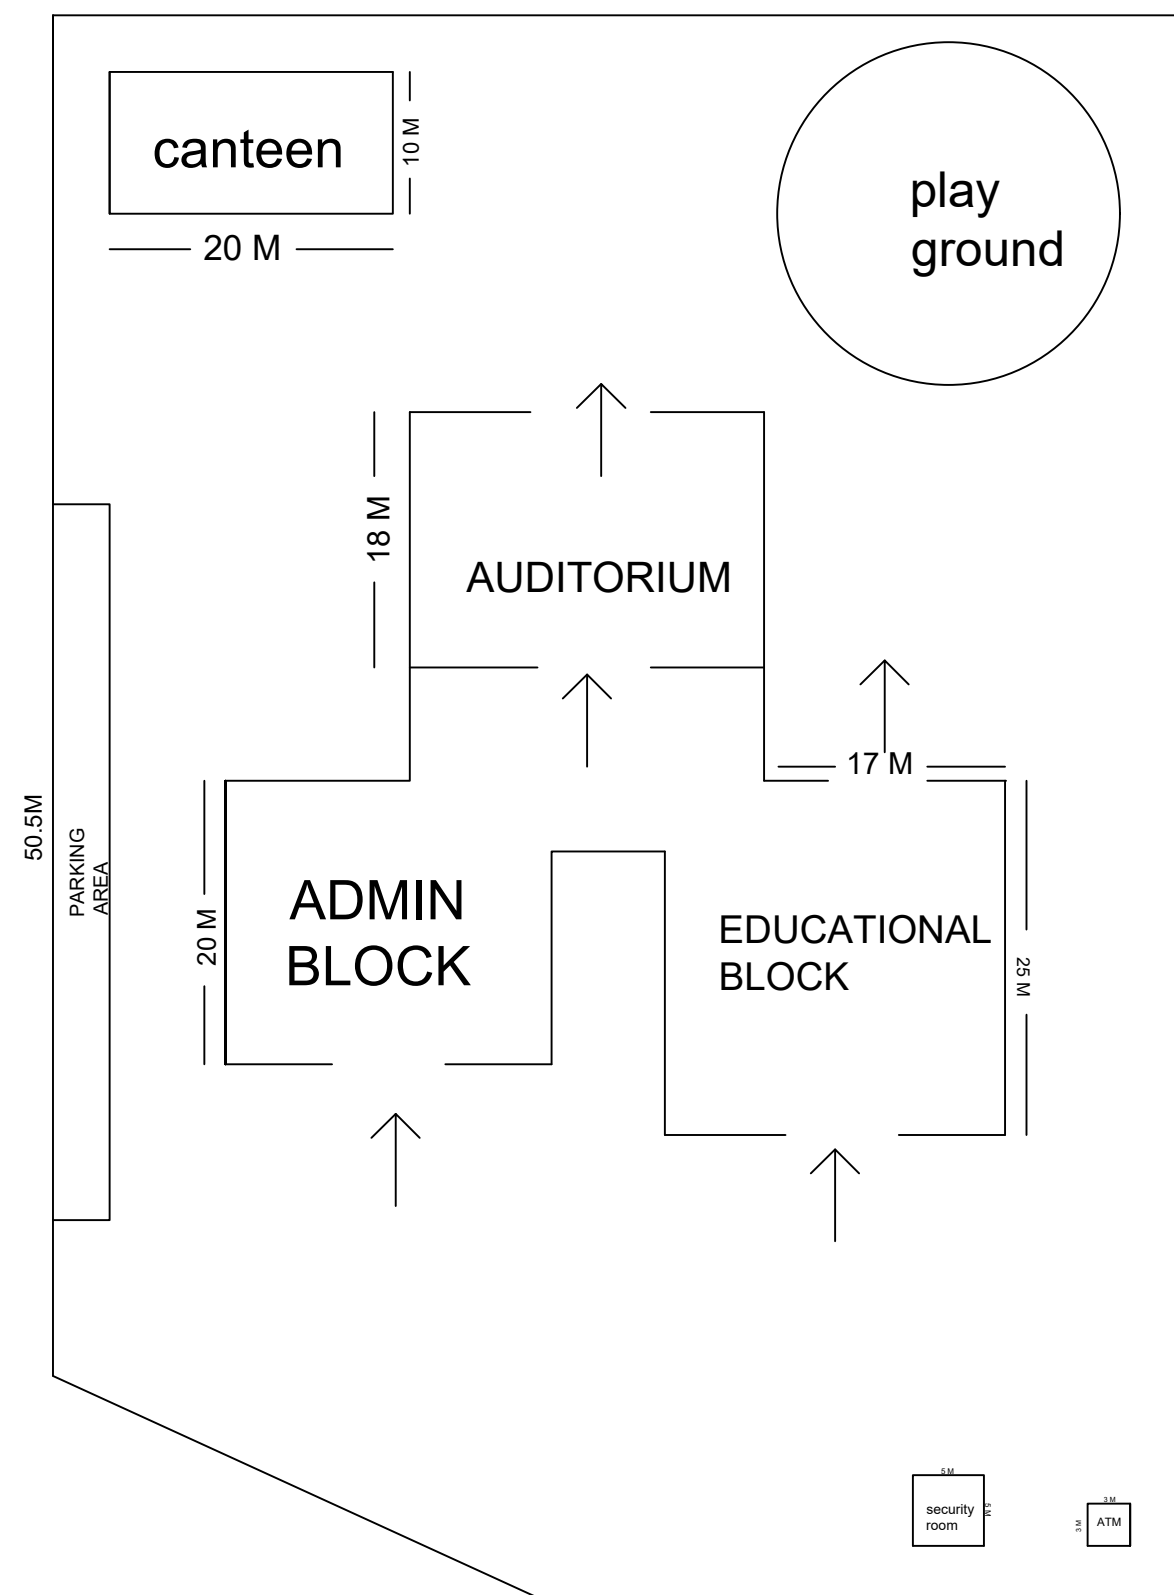

GROUND FLOOR

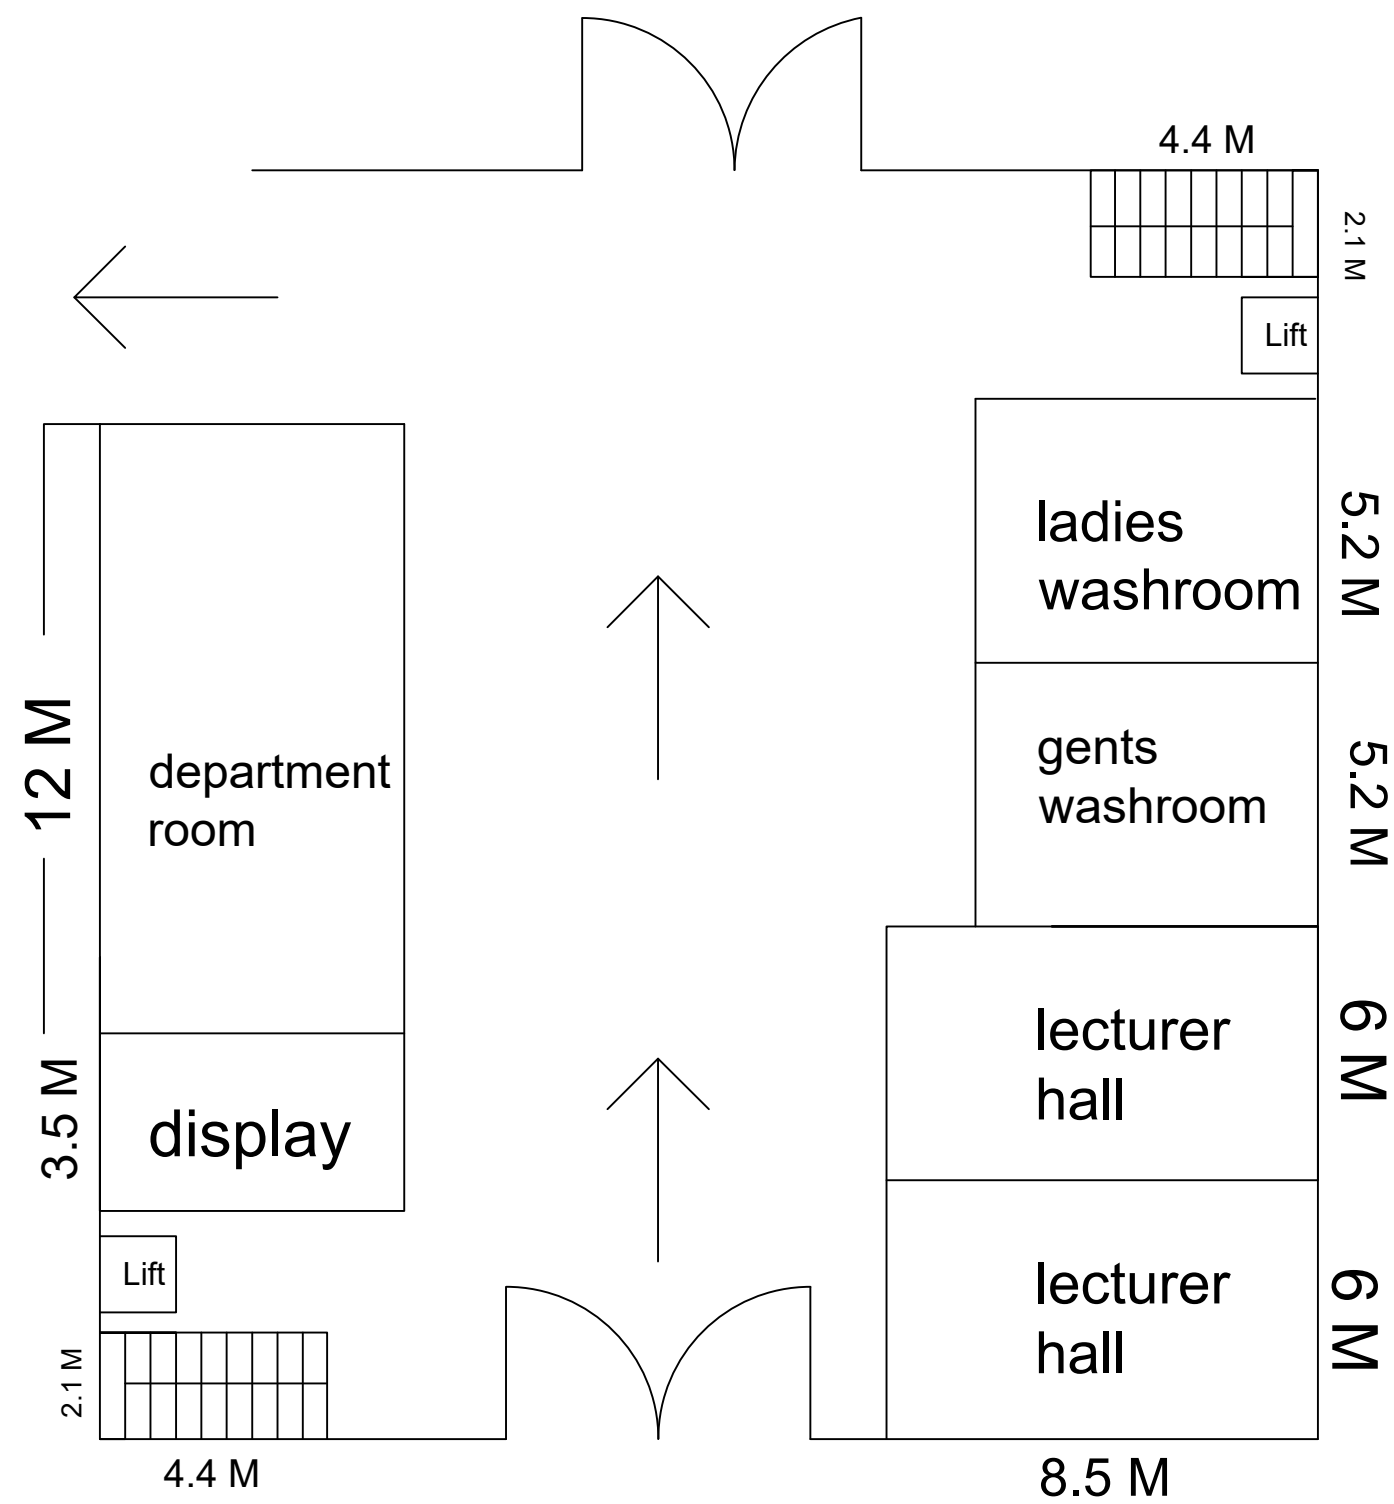


NAME : W.USHA PRIYA

PROJECT :UNIVERSITY - CONCEPTUAL PLAN,
GROUND FLOOR PLAN.

FIRST FLOOR


SECOND FLOOR

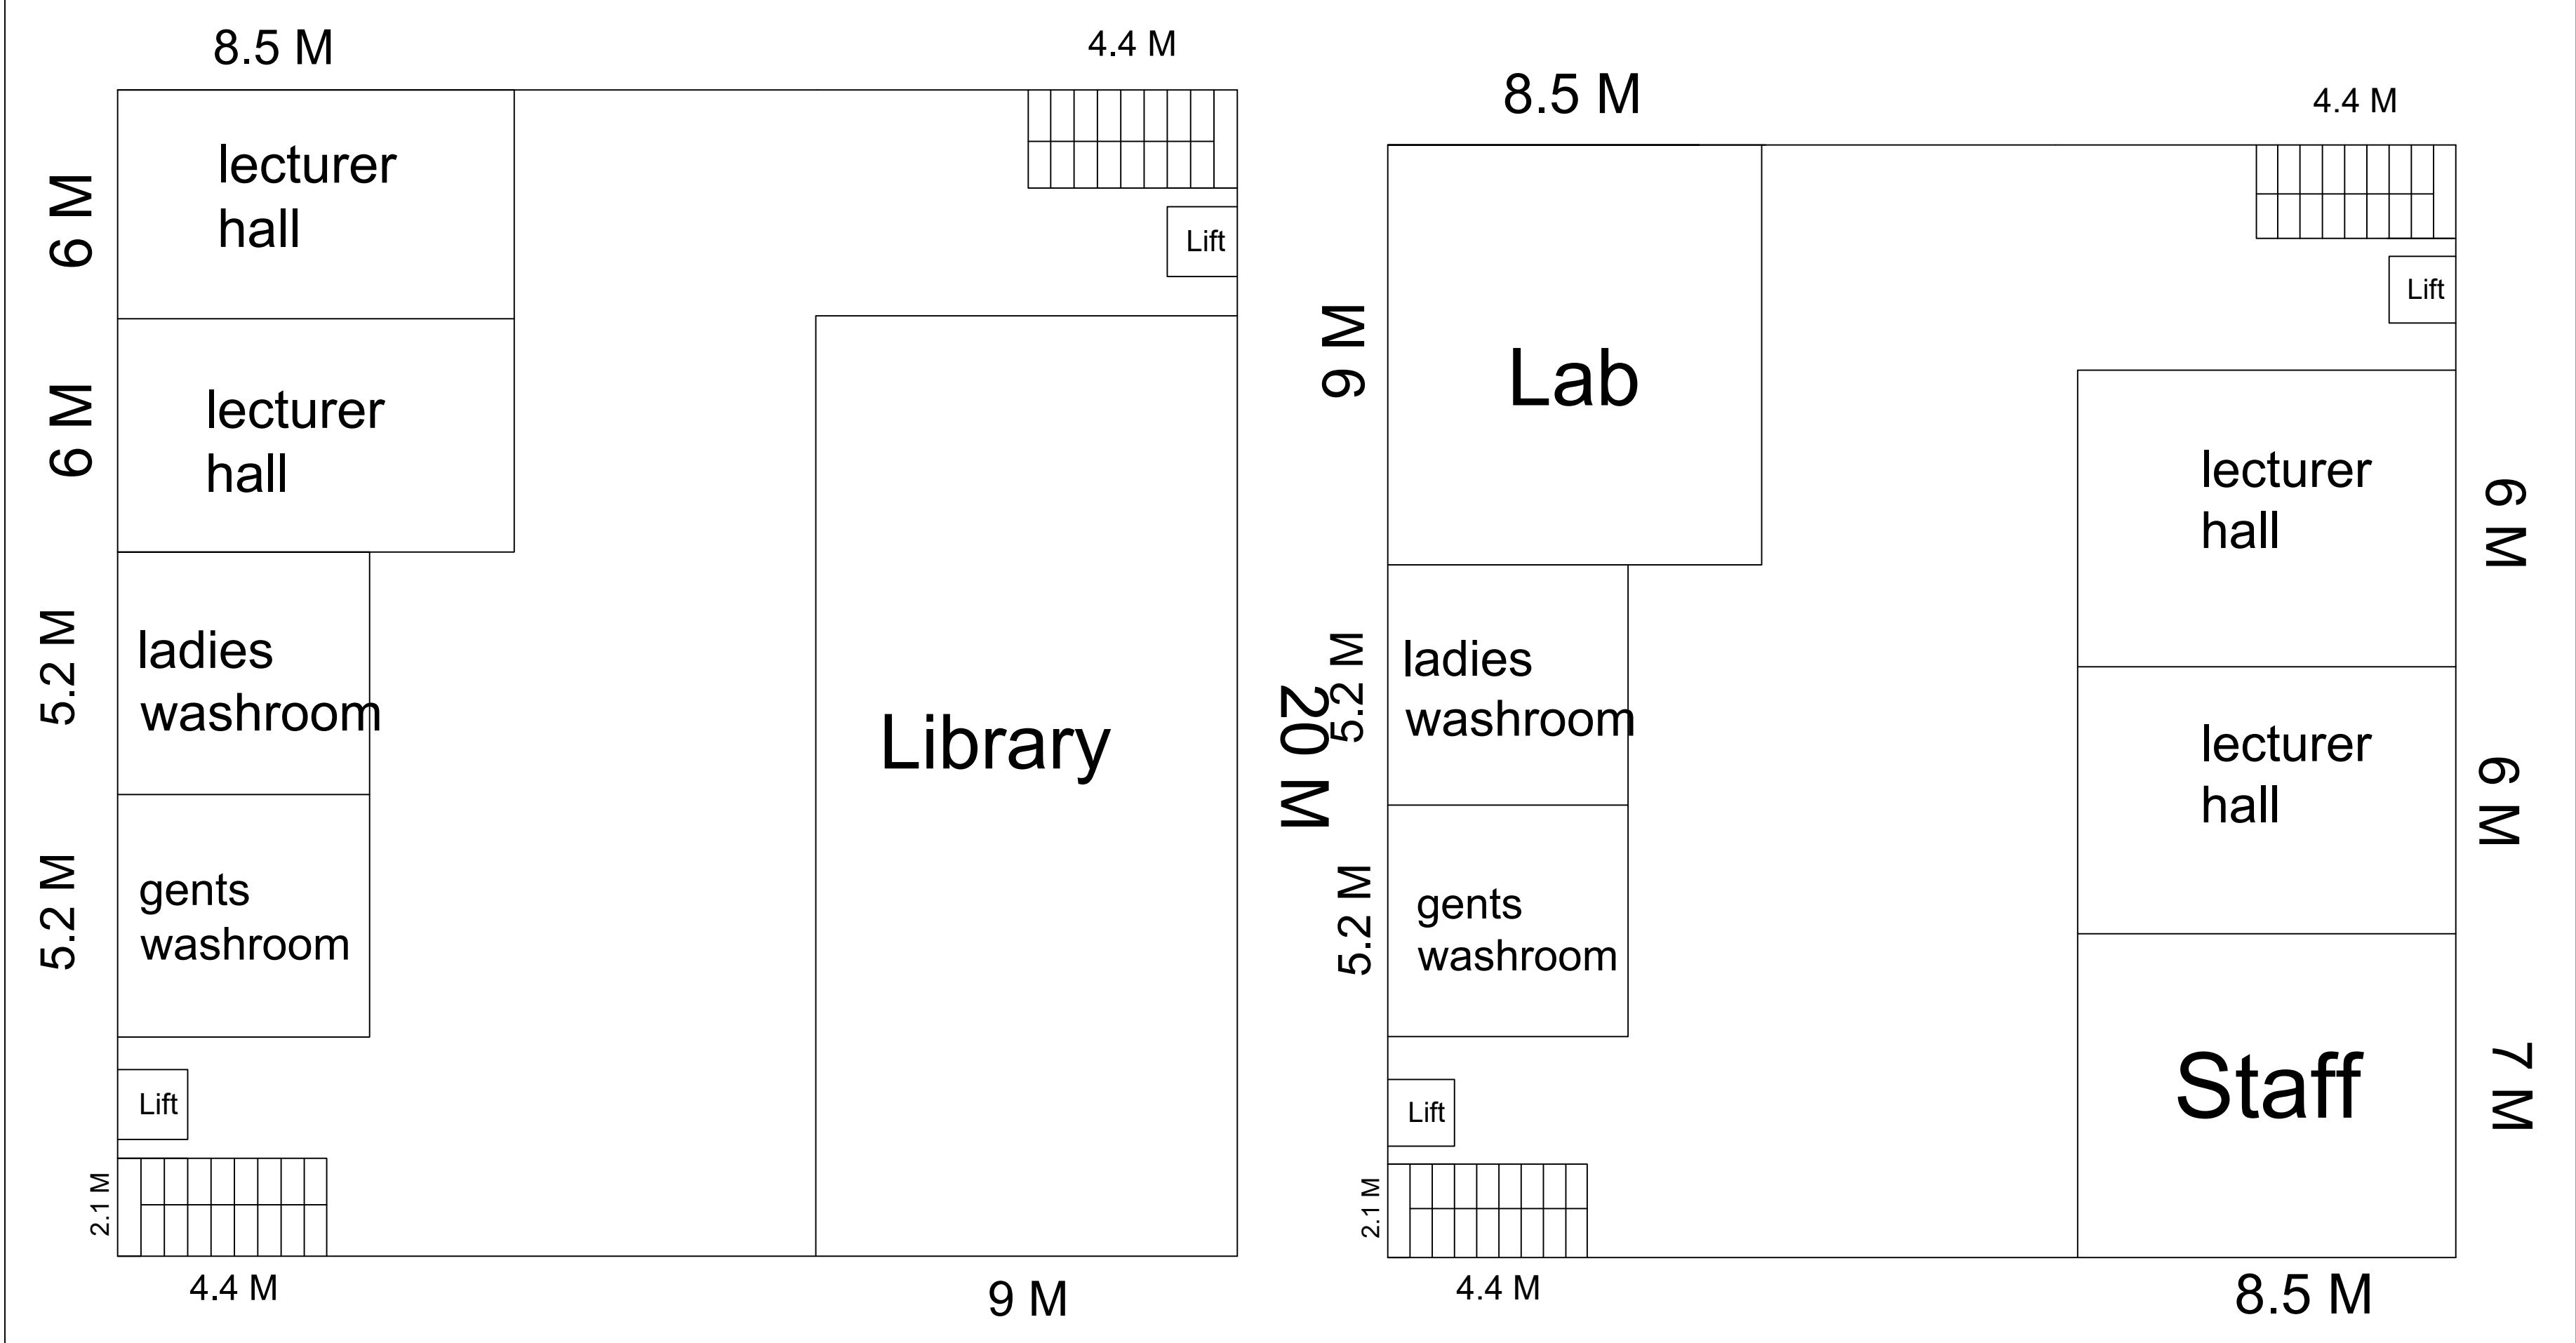


NAME : W.USHA PRIYA

PROJECT :UNIVERSITY - FIRST FLOOR ,SECOND FLOOR

GROUND FLOOR

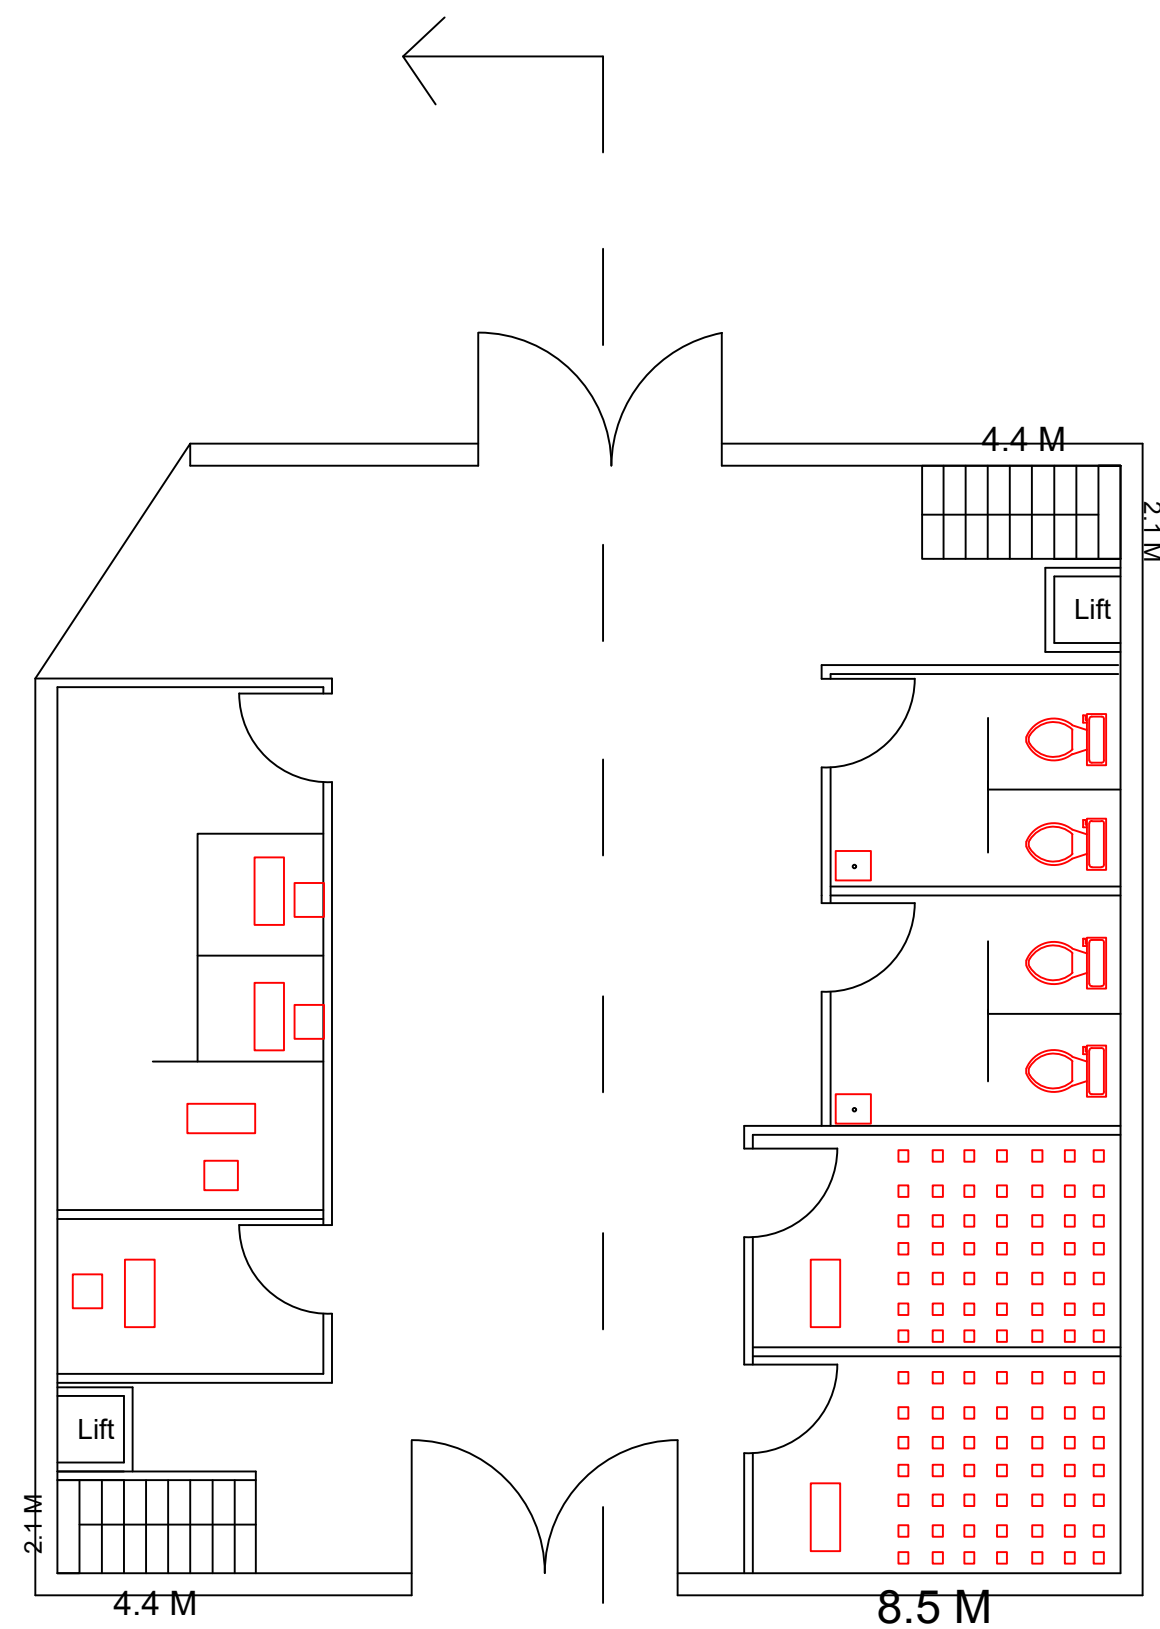


FIRST FLOOR

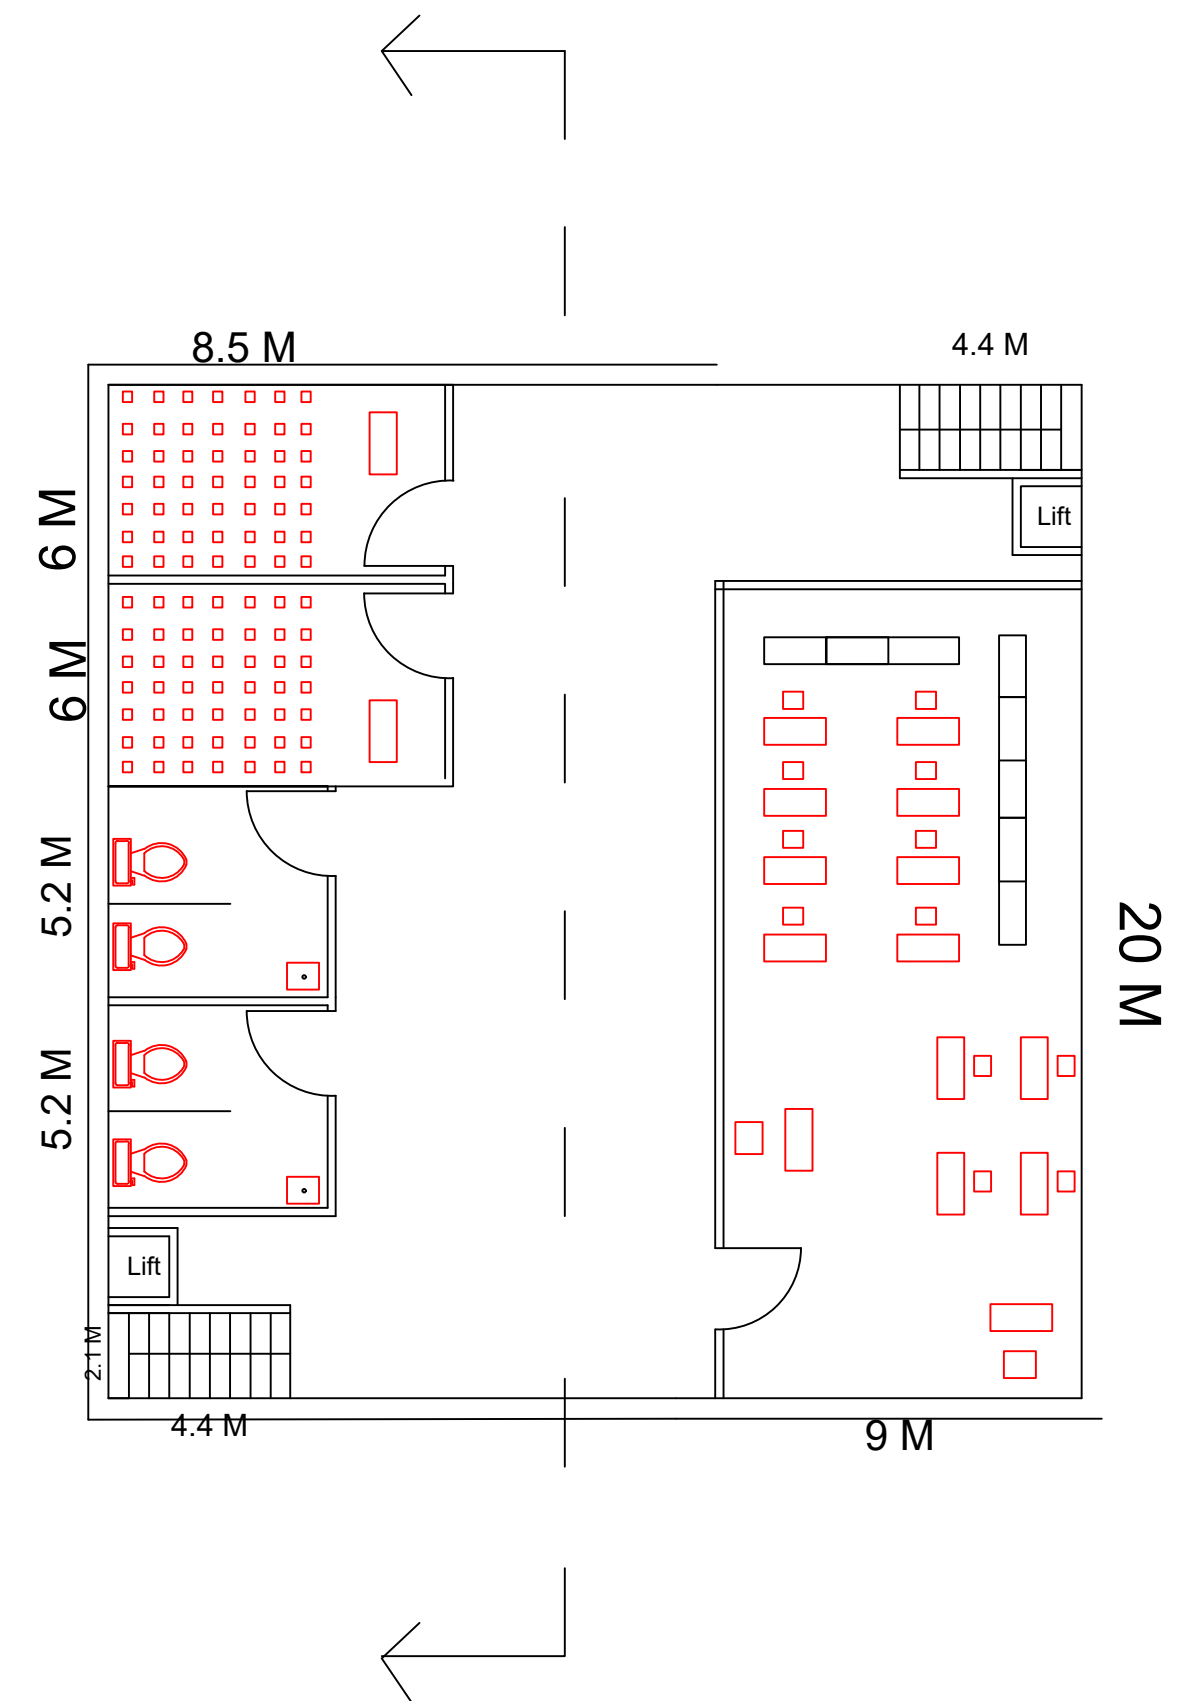

NAME : W.USHA PRIYA

PROJECT :UNIVERSITY - GROUND FLOOR, FIRST FLOOR PLAN

SECOND FLOOR

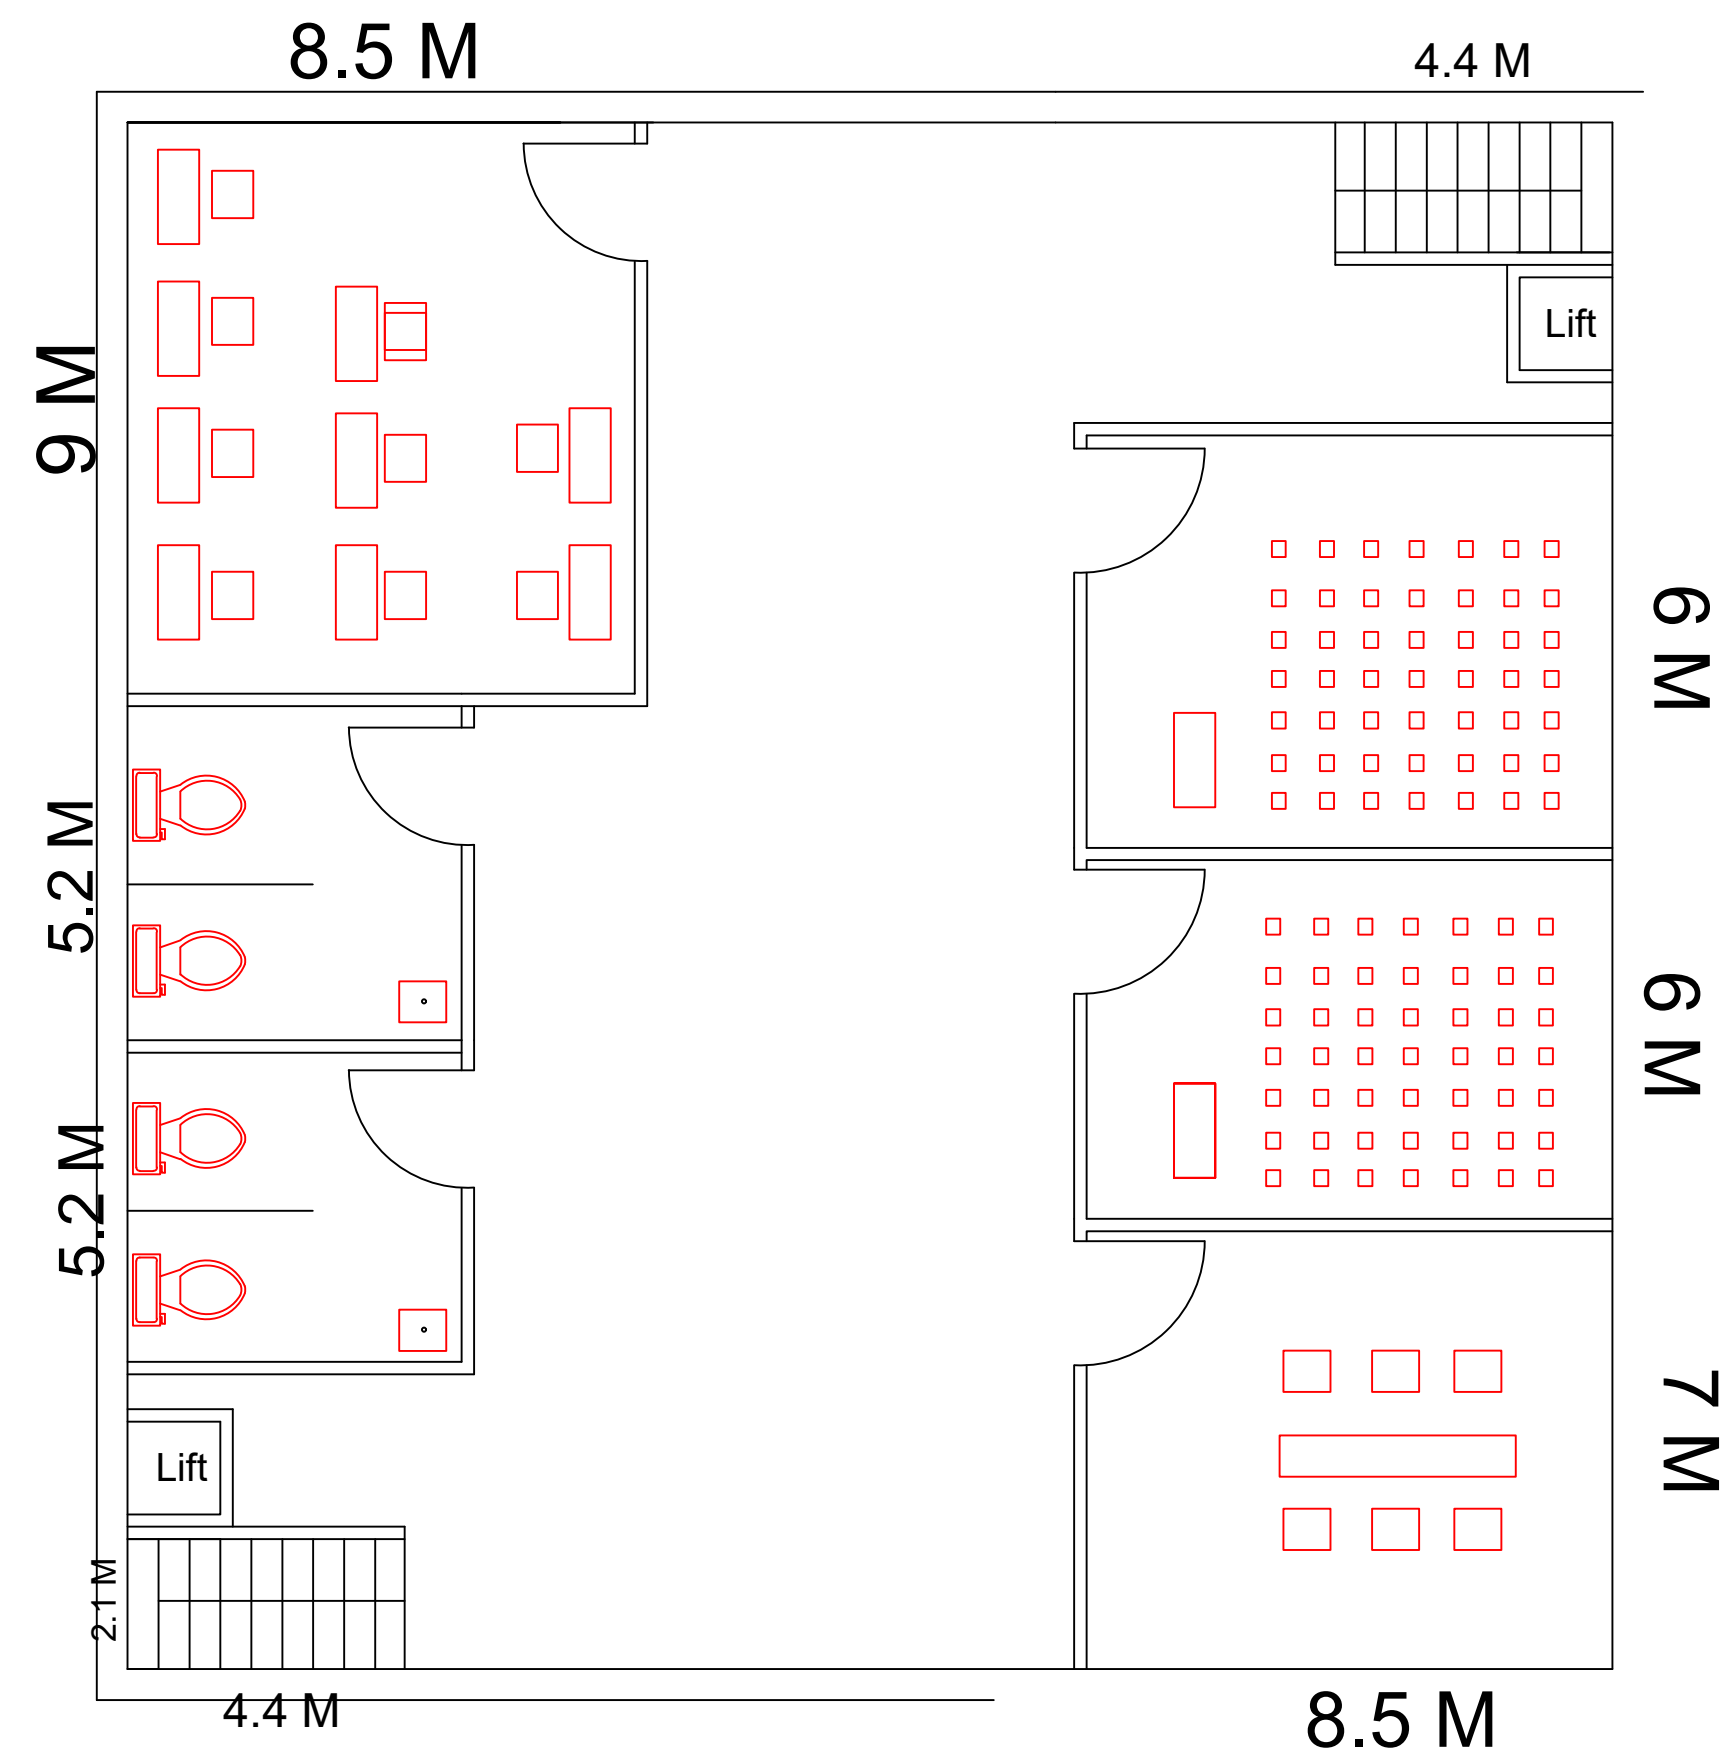


NAME : W.USHA PRIYA

PROJECT : UNIVERSITY - SECOND FLOOR PLAN


AUDITORIUM

2nd DOOR

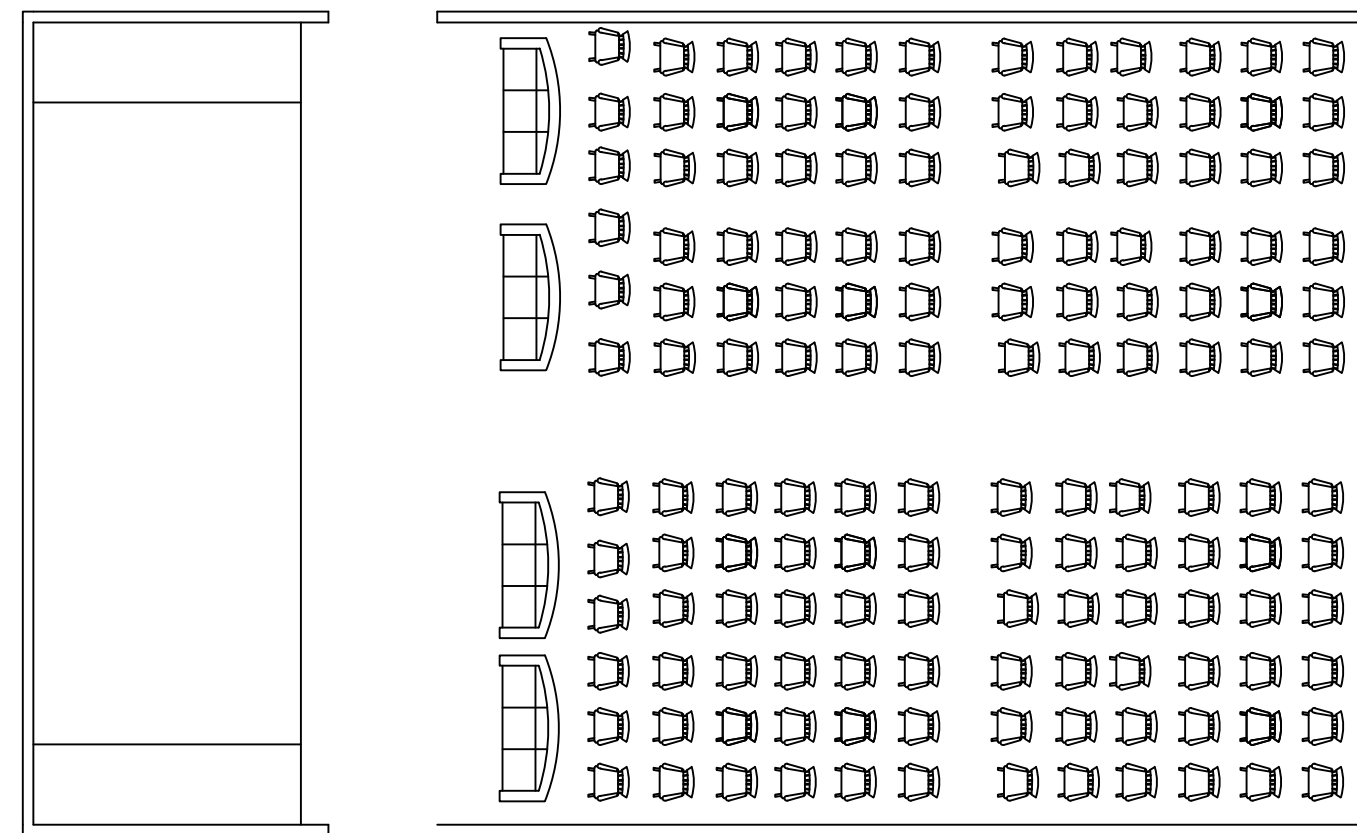

1st DOOR

CANTEEN

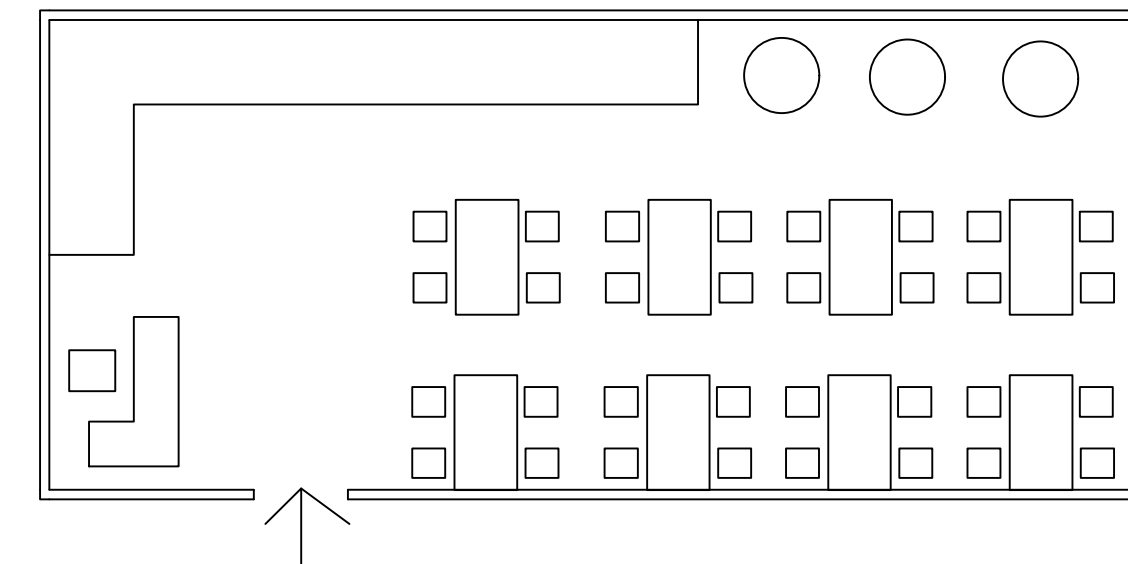

NAME : W.USHA PRIYA

PROJECT :UNIVERSITY - AUDITORIUM,CANTEEN